



# 2 nd BUILDING (E-20)

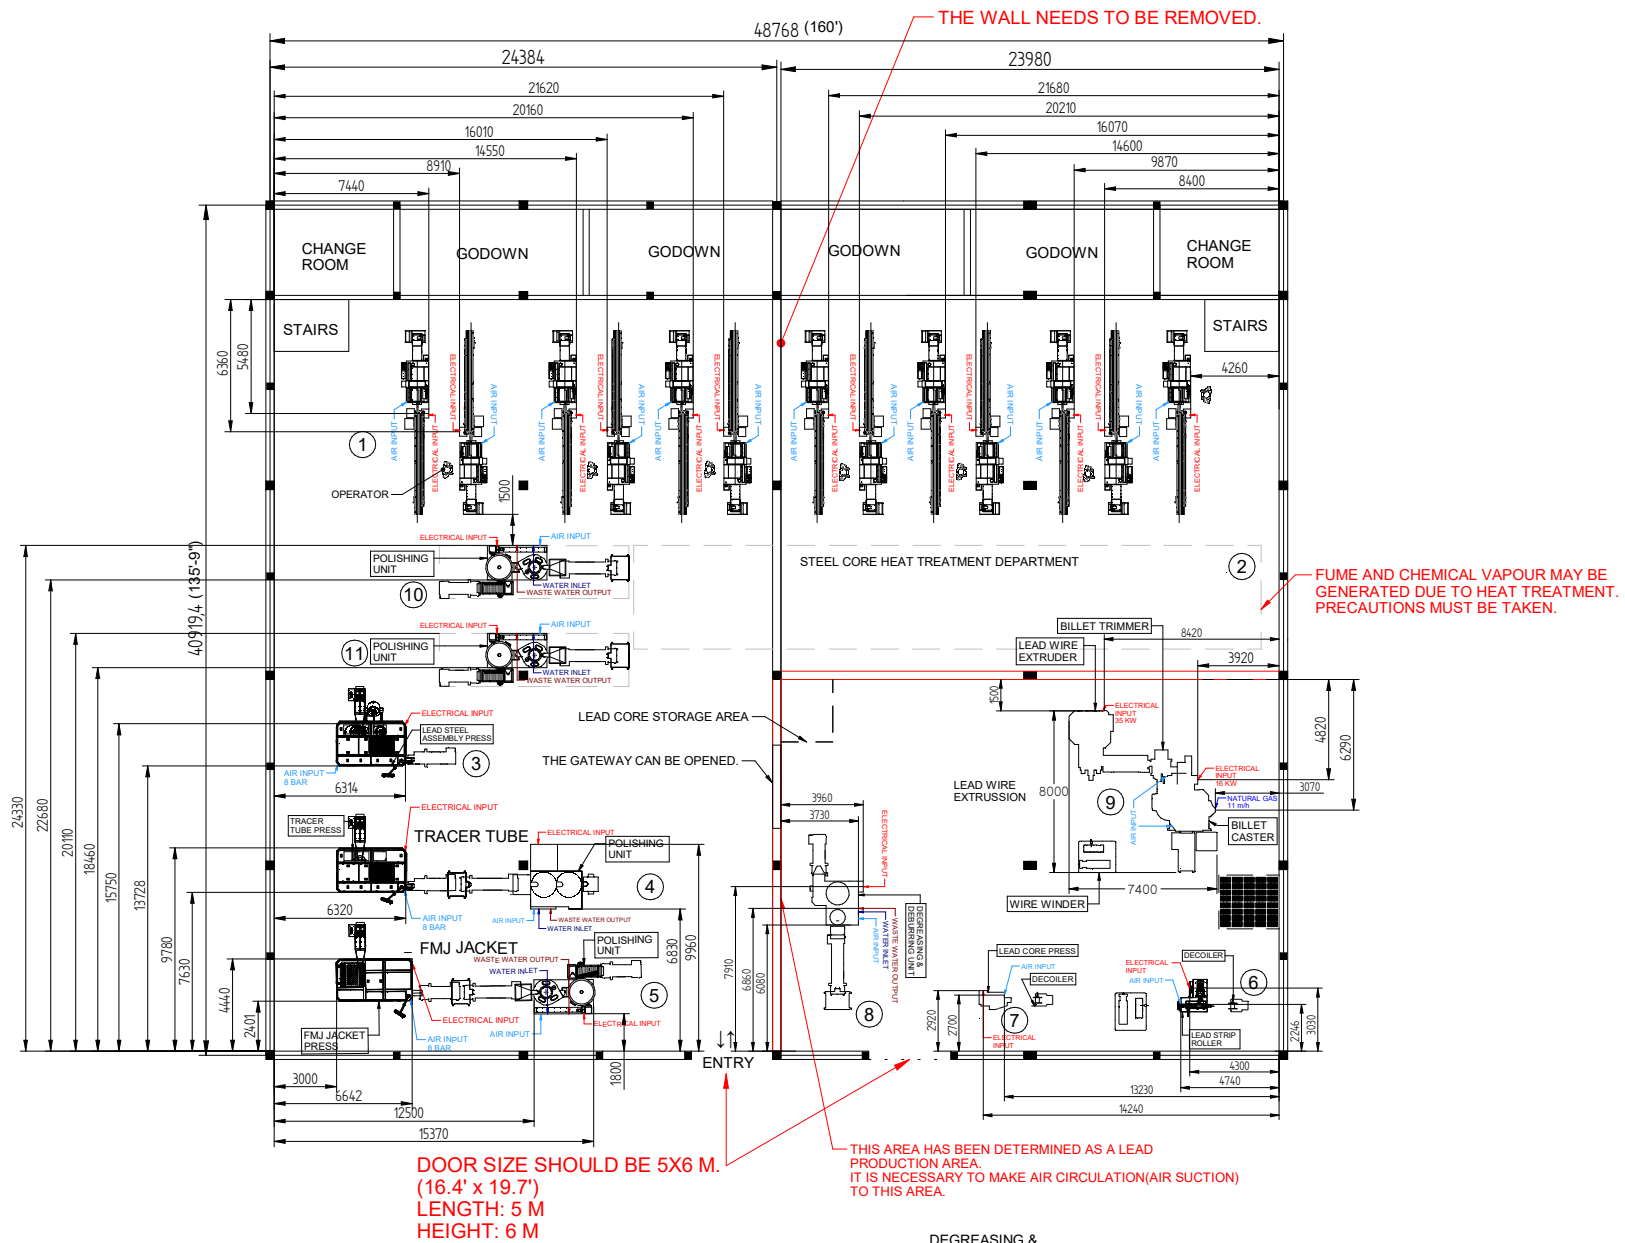

POLISHING UNIT

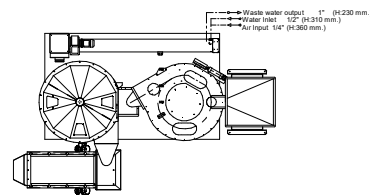

DEGREASING & DEBURRING UNIT

